Construction of Rajarajeshwari school (Kalpana) Building in W.No. 17 - J. P. Park

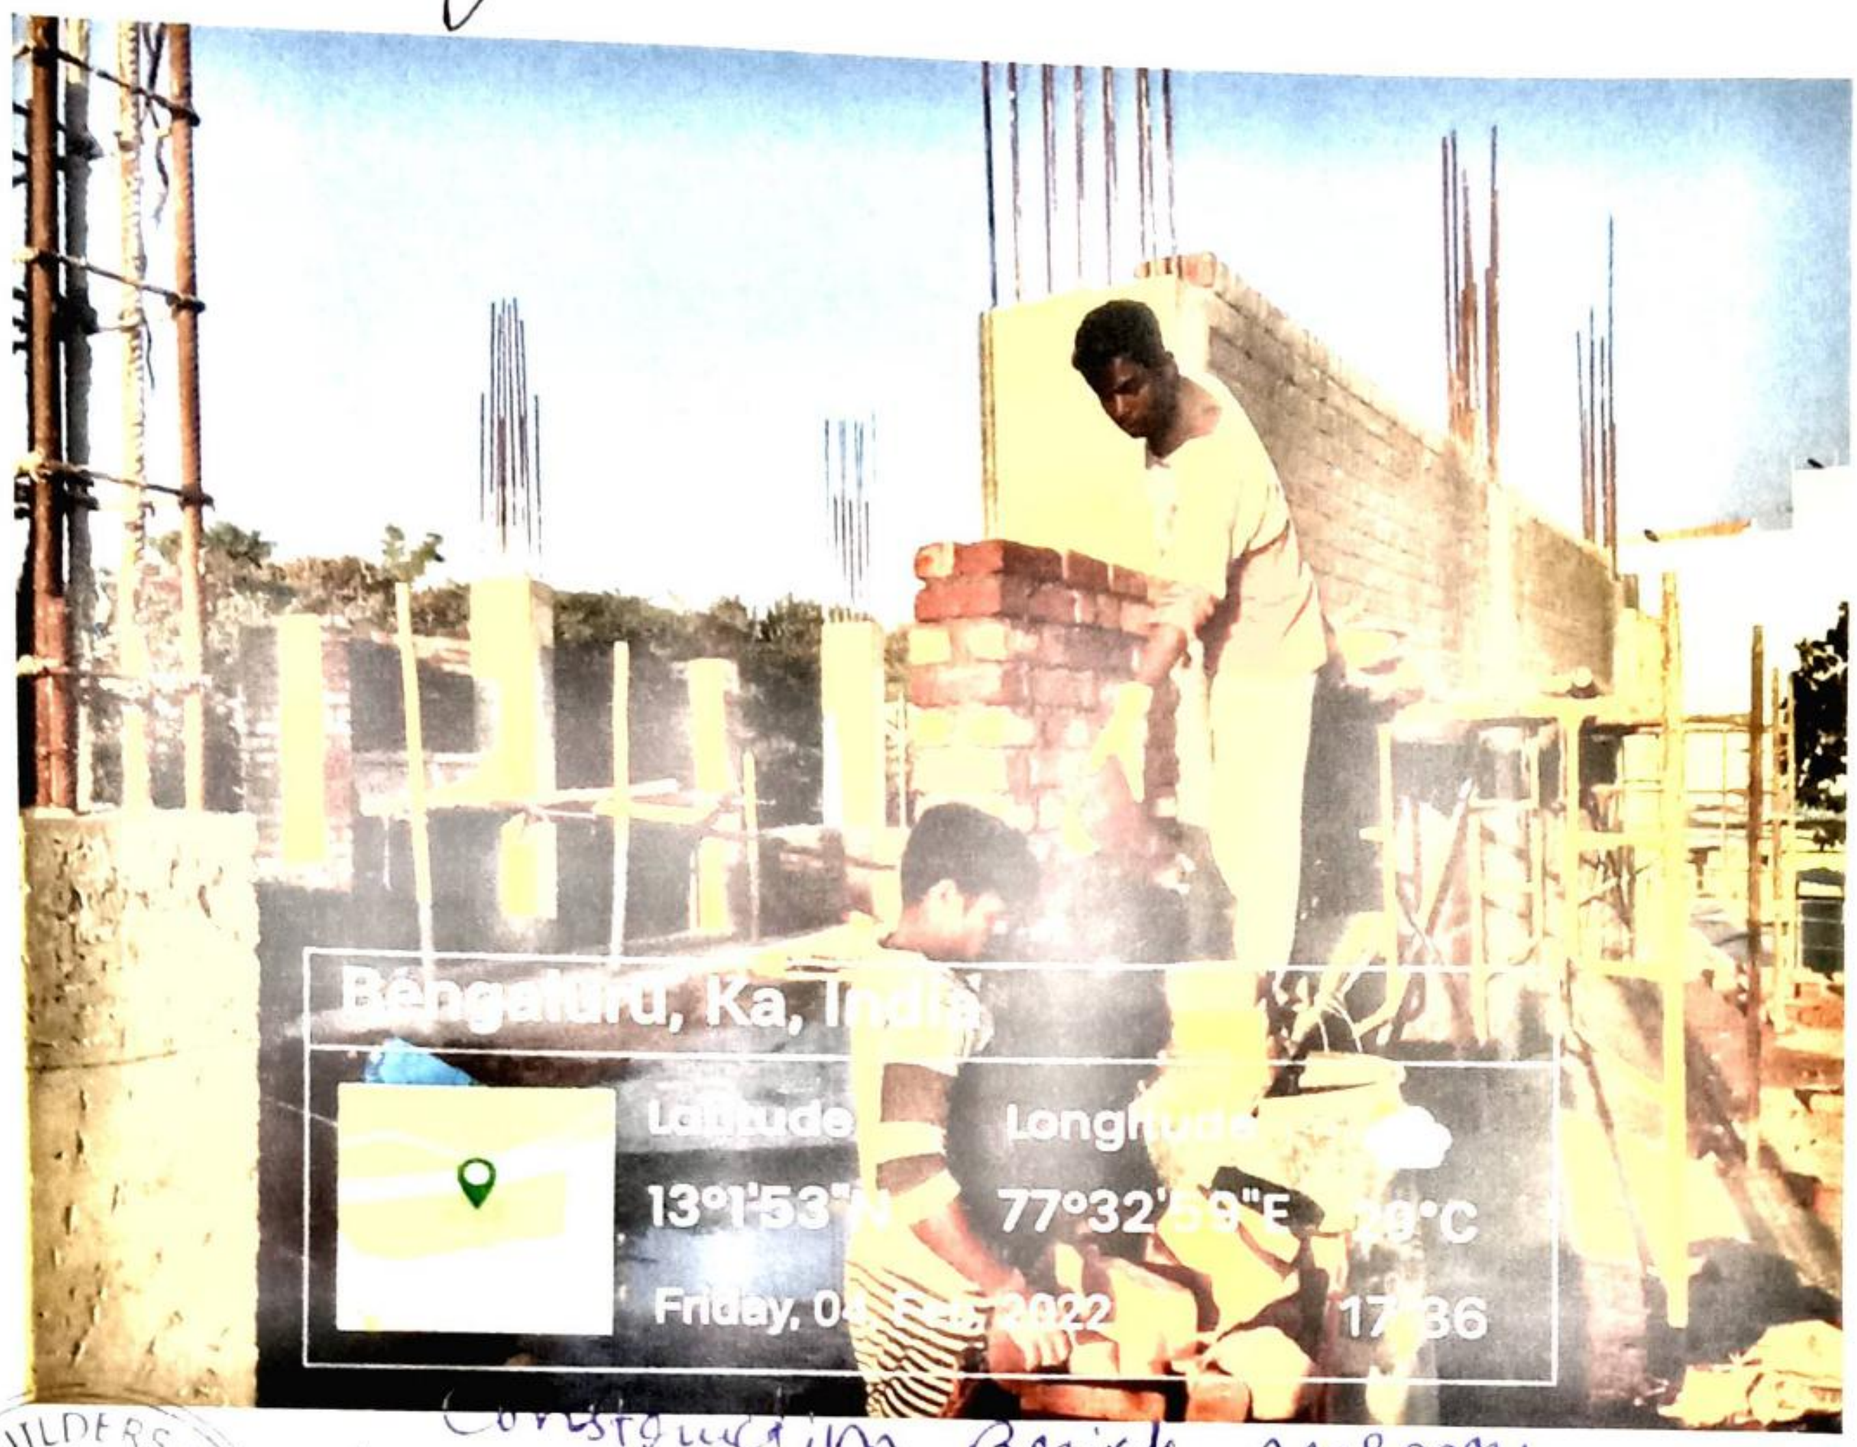

Construction Brick Masonry

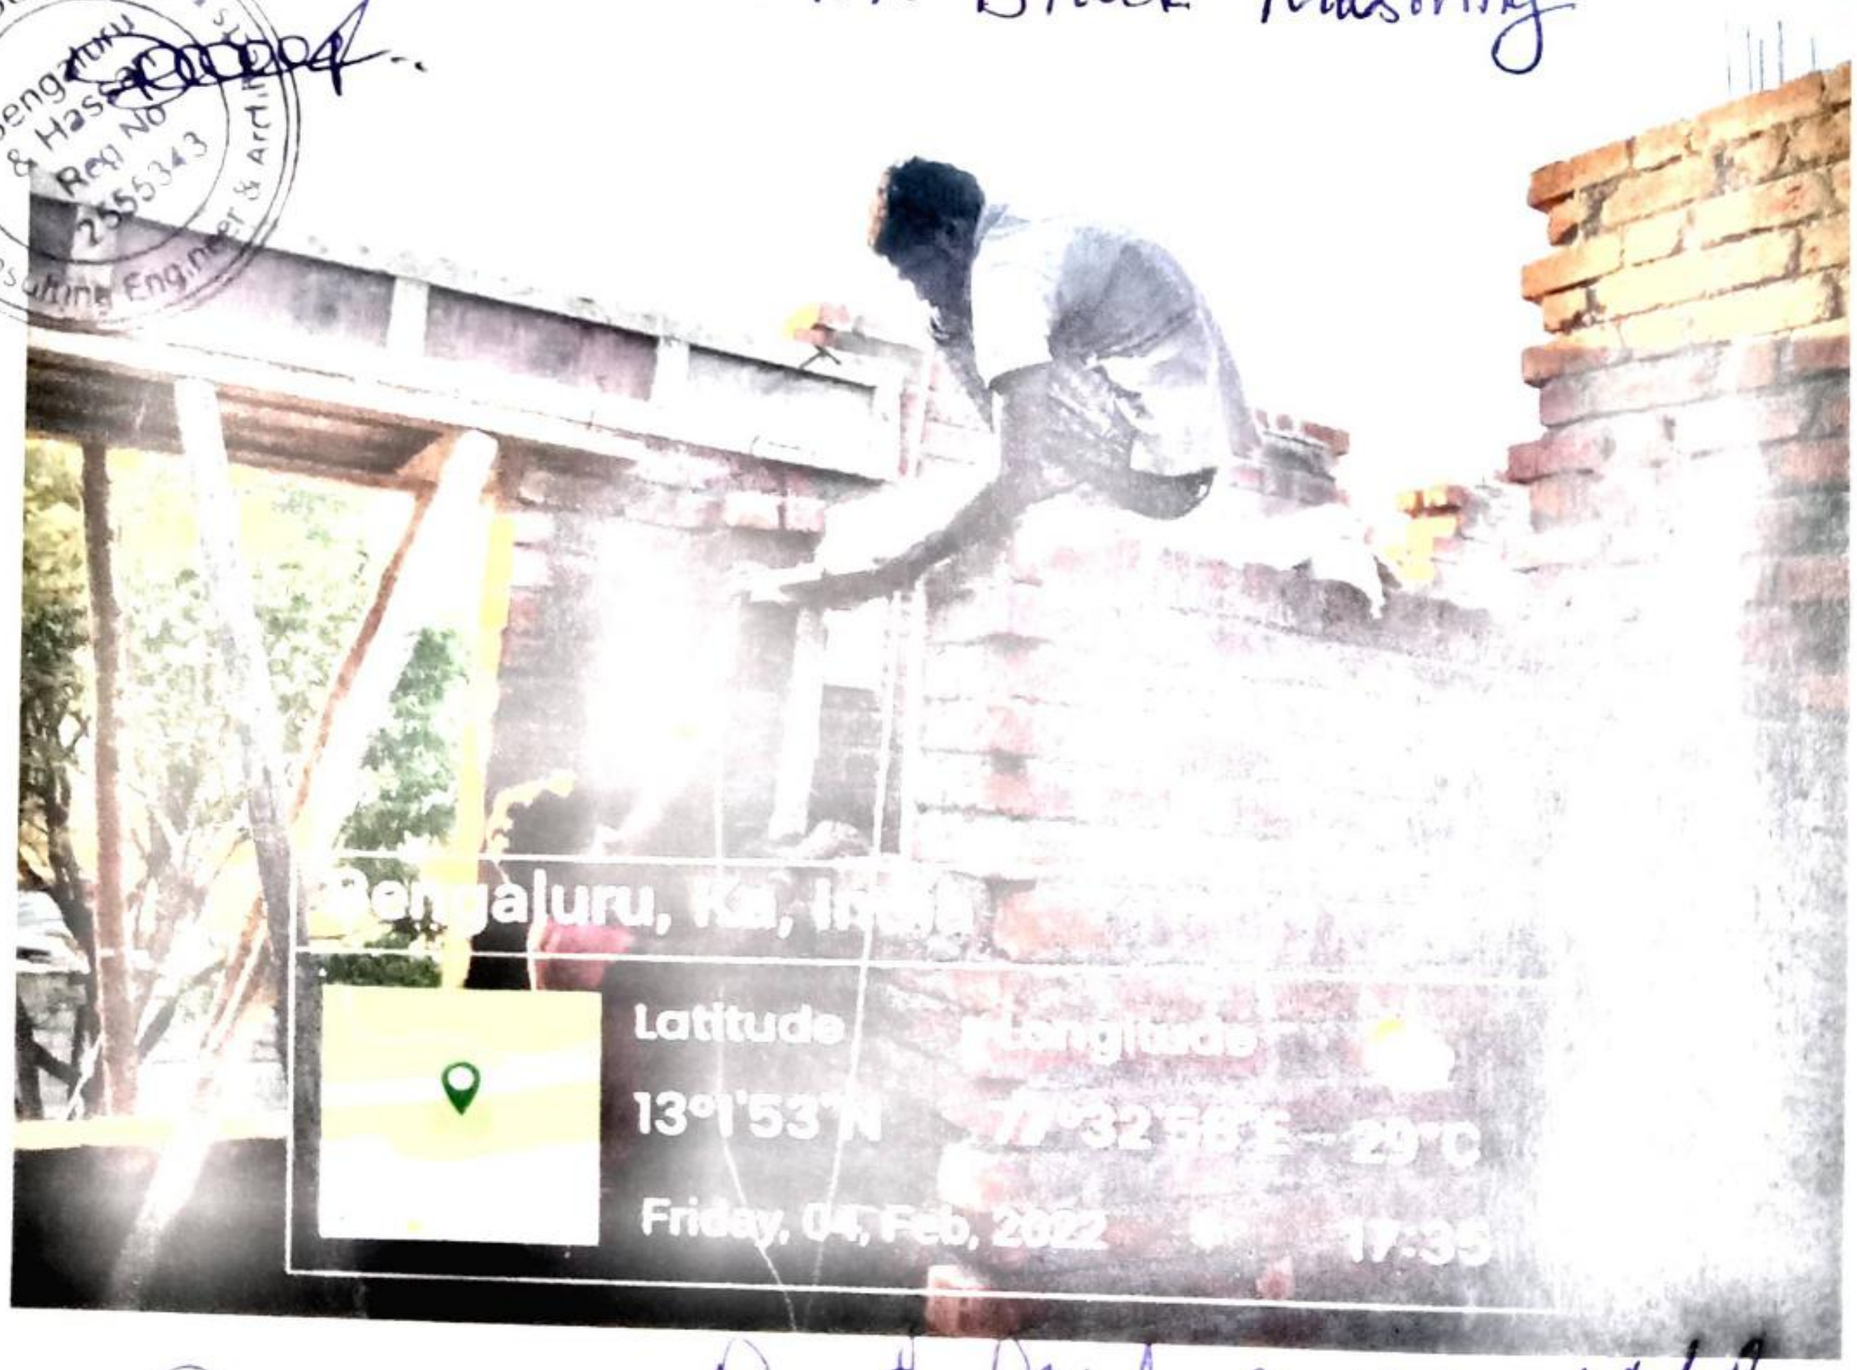

Burnt Brick masonry wall

AE / JE (P) RRN ಕಾ.ಪಾ.ಅ(ಯೋ)

Scanned by TapScanner

Construction of Rajarajeshwari School (Kalpana) Building in W.No.17, J.P.Park

AE / JE (P) RRN ಕ.ಜು.ಅ(ಯೋ)

Scanned by TapScanner

Construction of Rajarajeshwari School (Kalpana) Building in W.NO.17. J.P Park.

F Column Concreting

Burnt Brick Masonry

AE / JE (P) RRN

A.E.E (P)
R.R. Nagar

Scanned by TapScanner

Construction of Rajeshwari School (Kalpana) Building in W.No. 17. J.P. Park.

AE / JE (P) RRN A.E.E (P)
R.R. Nagar

Scanned by TapScanner

Construction of Rajarajeshwari School (Kalpana) Building in W.No.17, J.P. Park

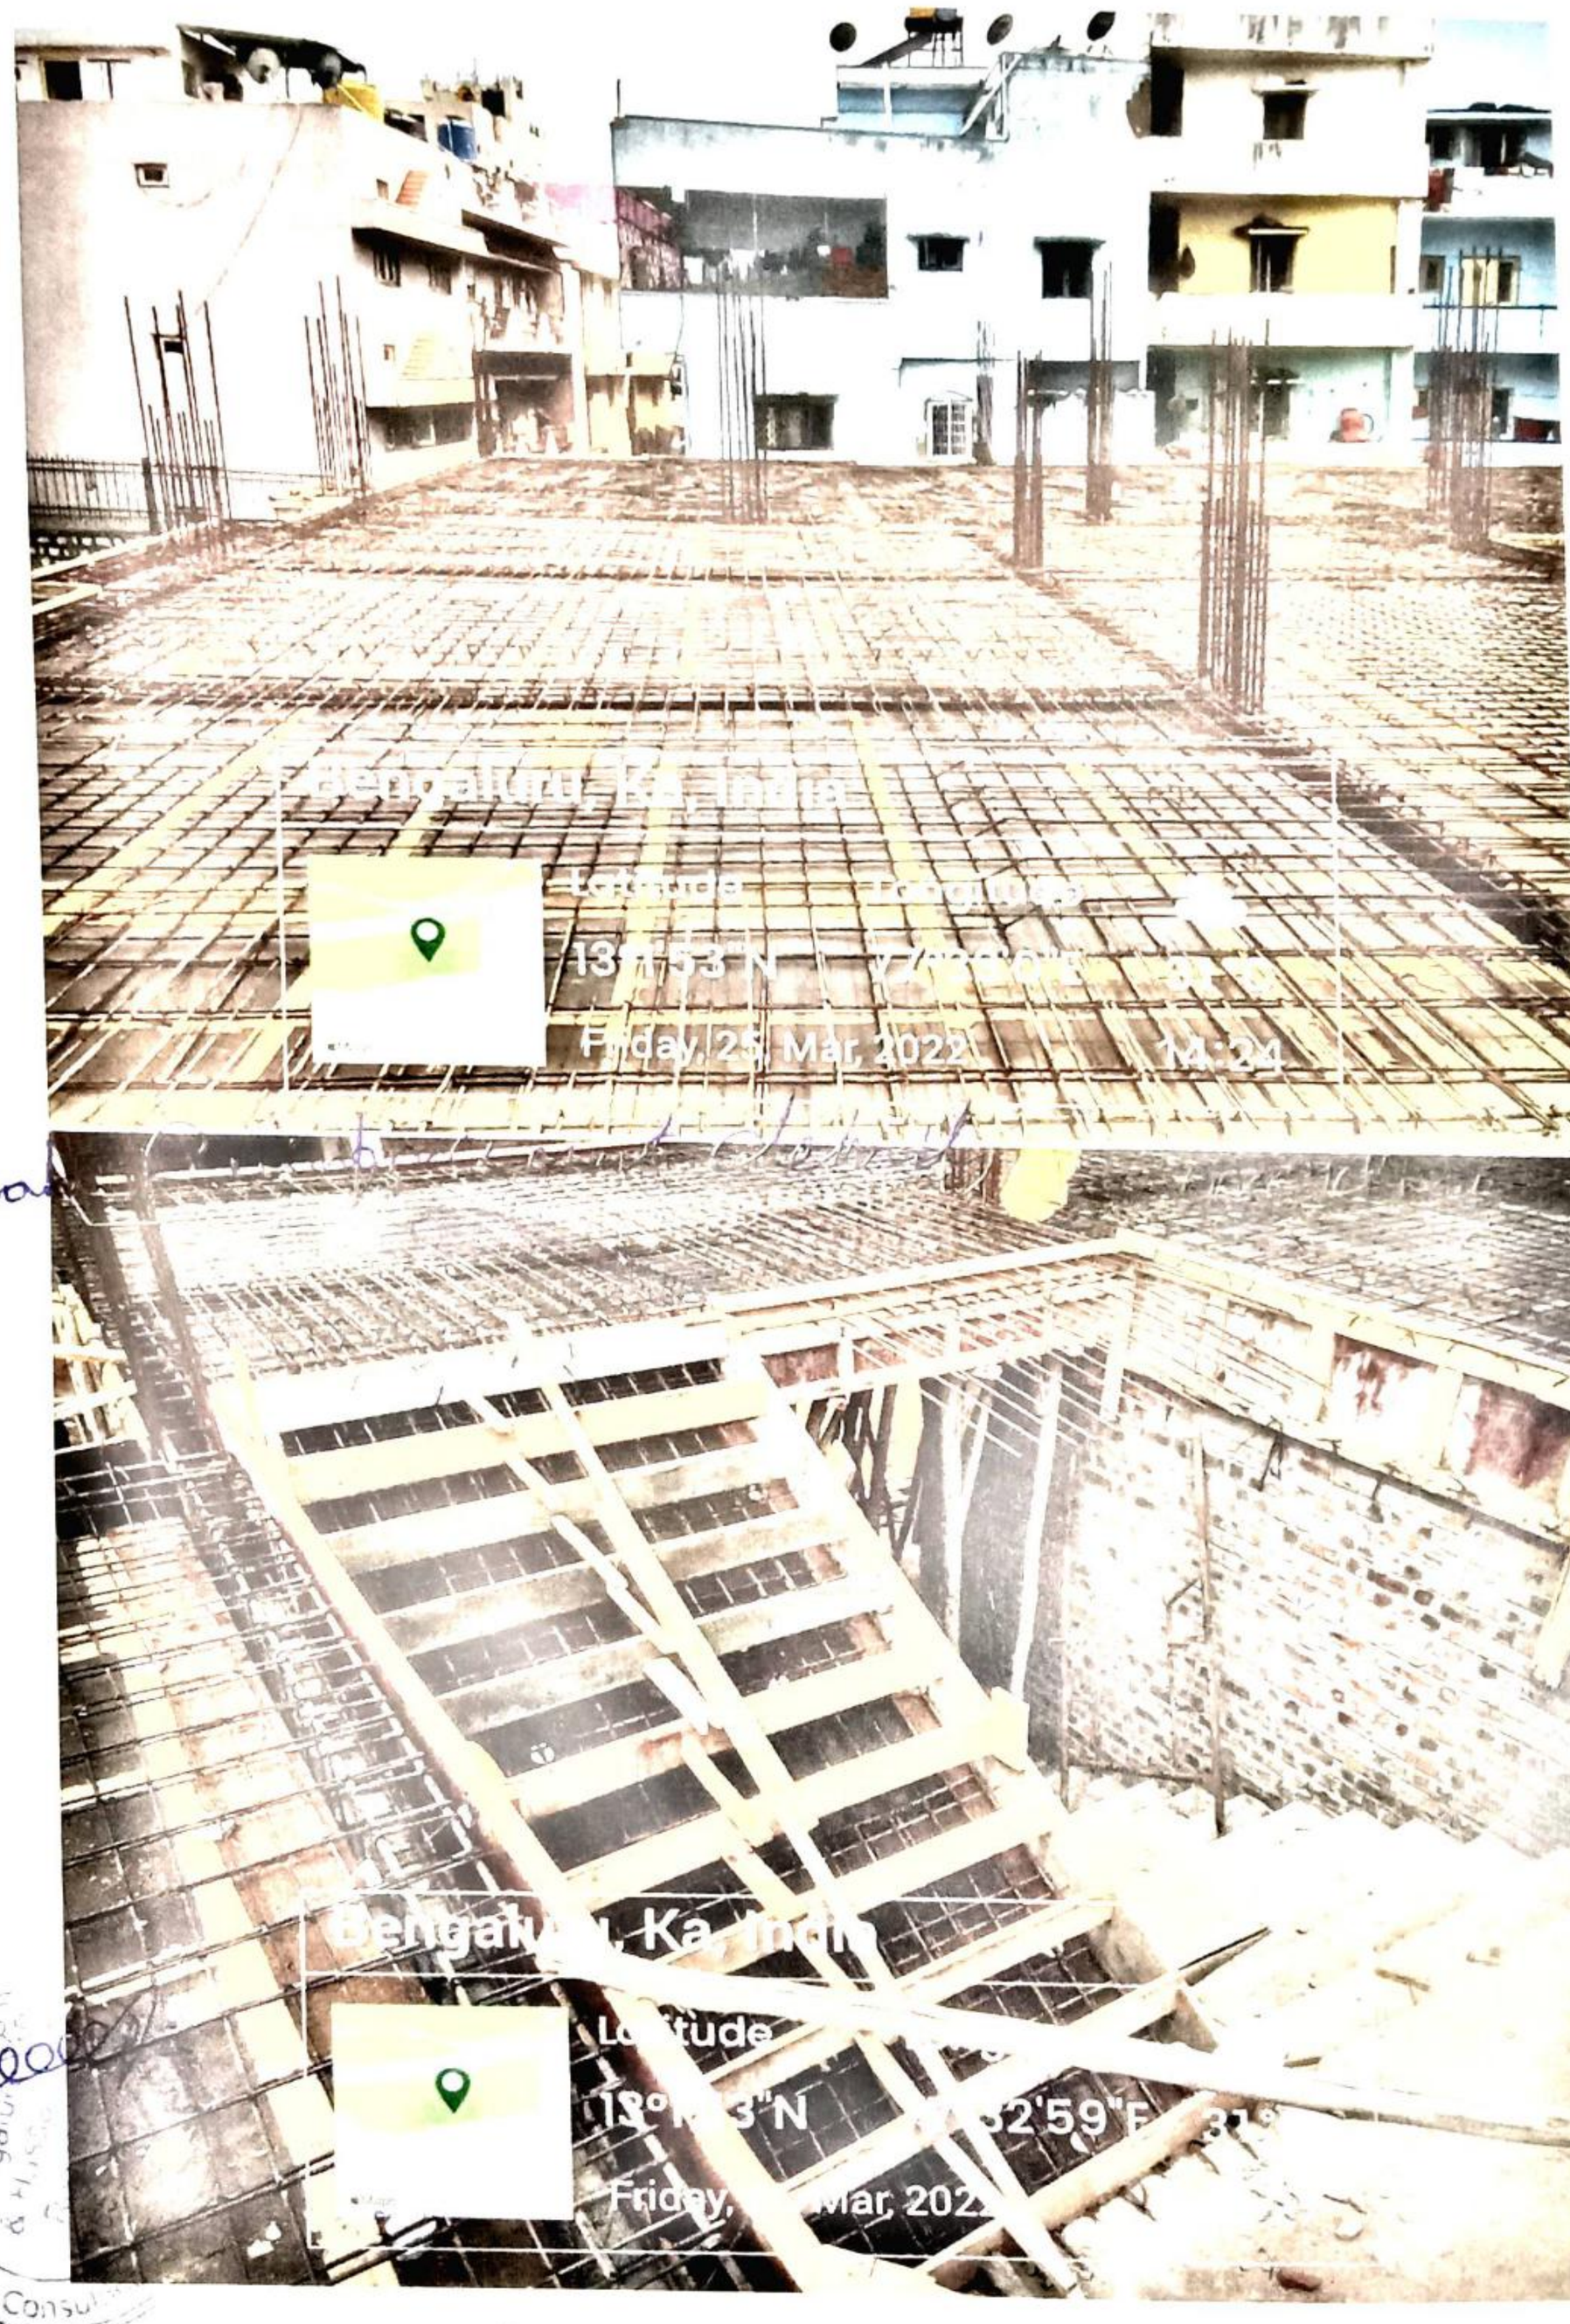

Slab casting of School

Scanned by TapScanner

Construction of Rajarajeshwari school (Kalpana) Building in w.no. 17. J.P. park.

Roof Slab Concreting

AE / JE (P) RRN

A.E.E (P)
R.R. Nagar

Scanned by TapScanner

Construction of Rajarajeshwari School (Kalpana) Building in W.No. 17, J.P. Park.

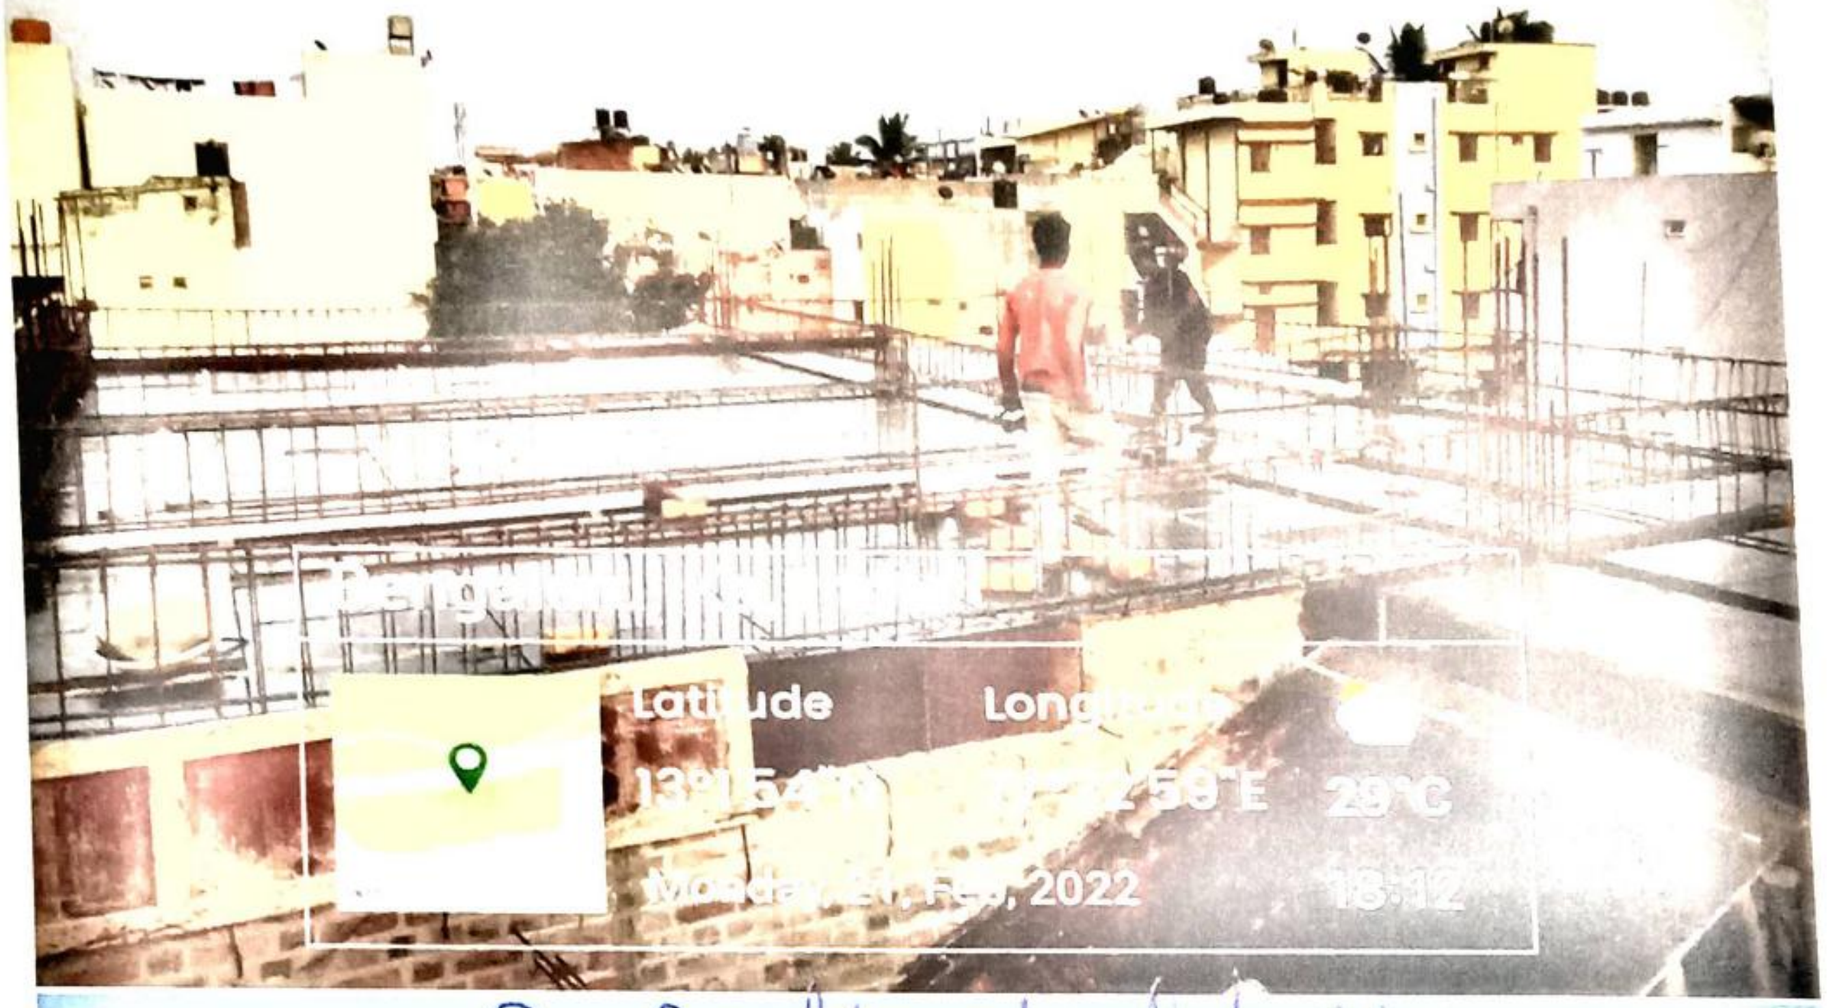

Boor Bonding for Roof Slab

Slab Steel Reinforcement

AE / JE (P) RRN
A.E.E (P)
R.R. Nagar

Scanned by TapScanner

Construction of Ruraviveshwari School (Kalpana) Building in ward No. 17. J.P Park BBMP

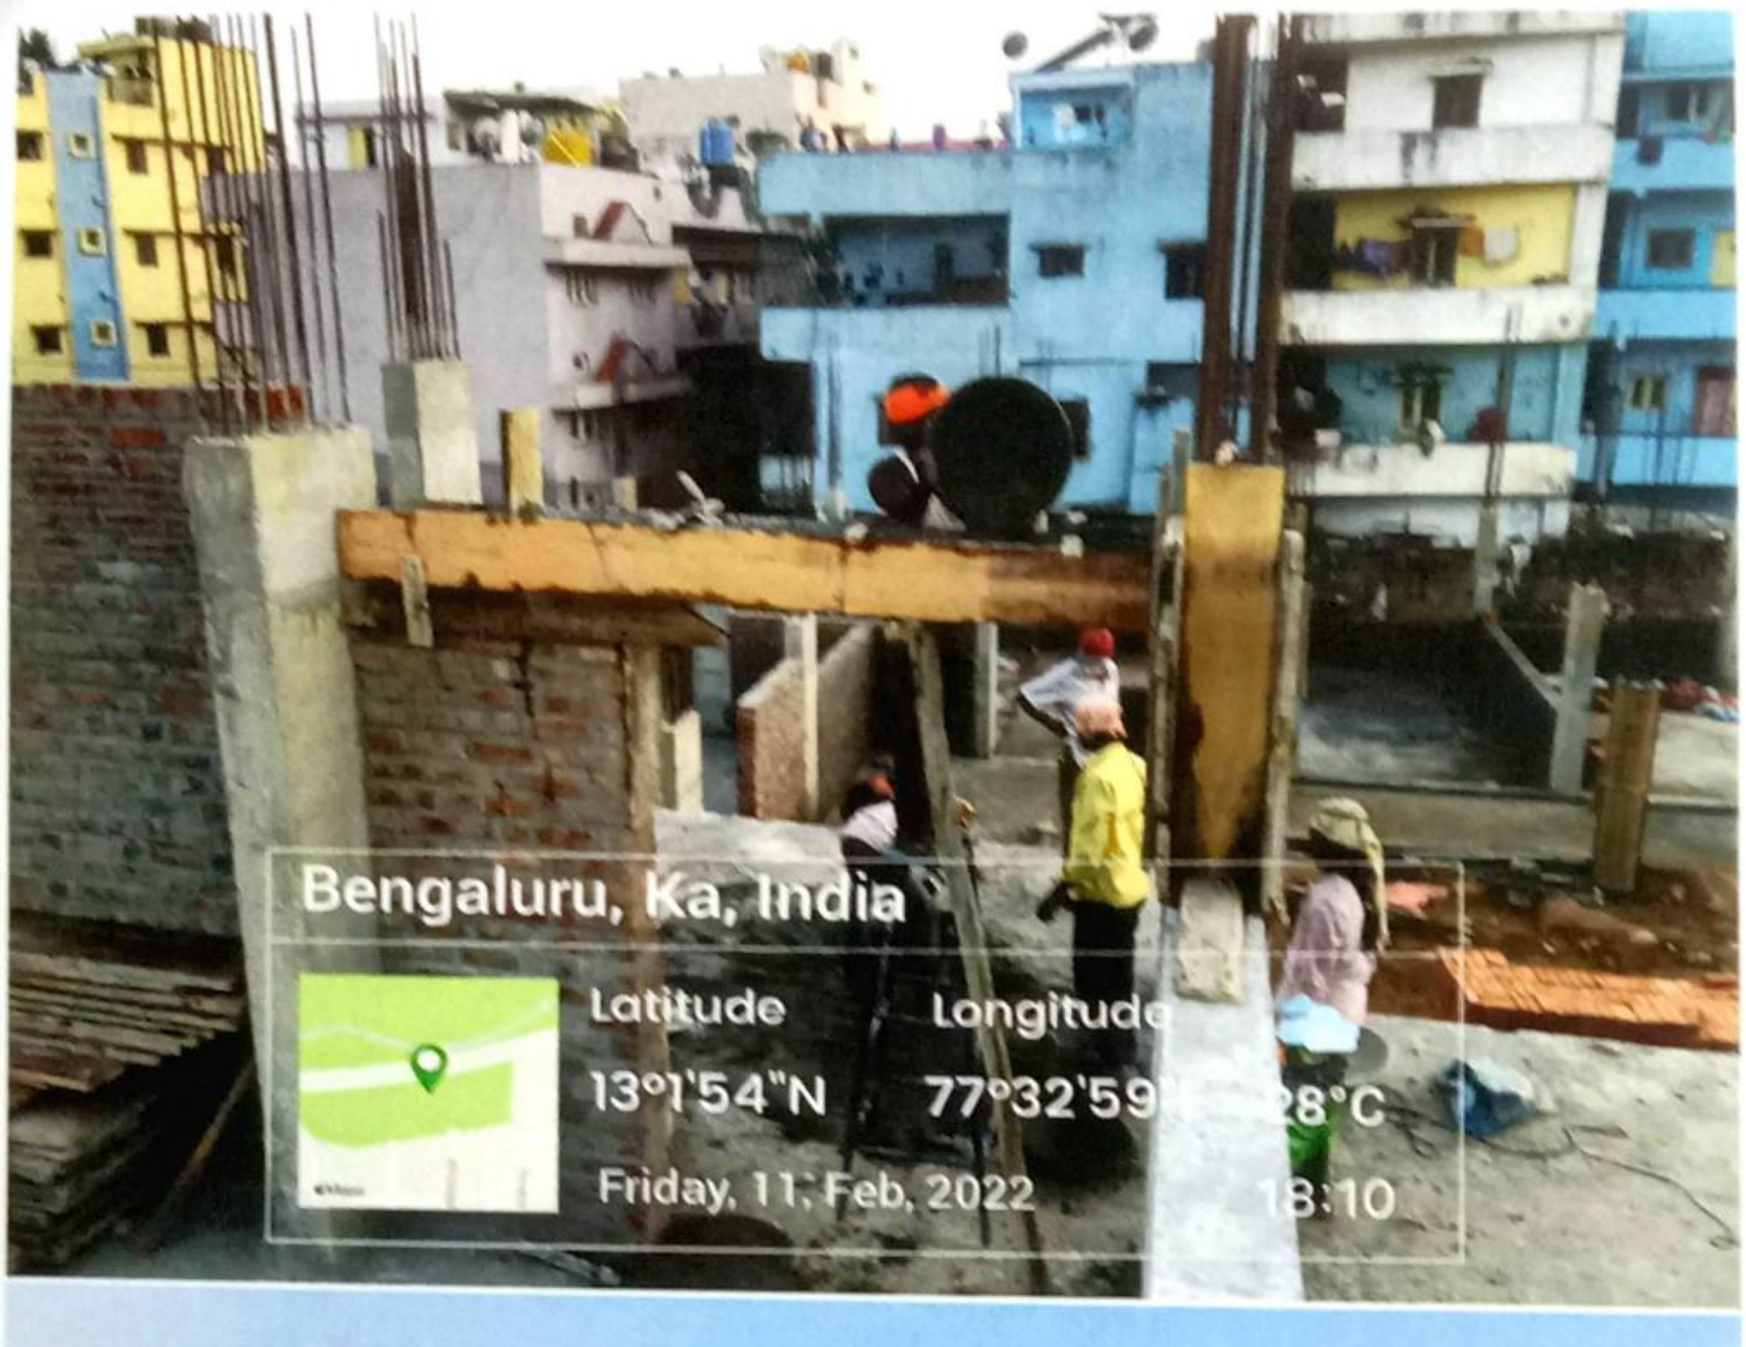

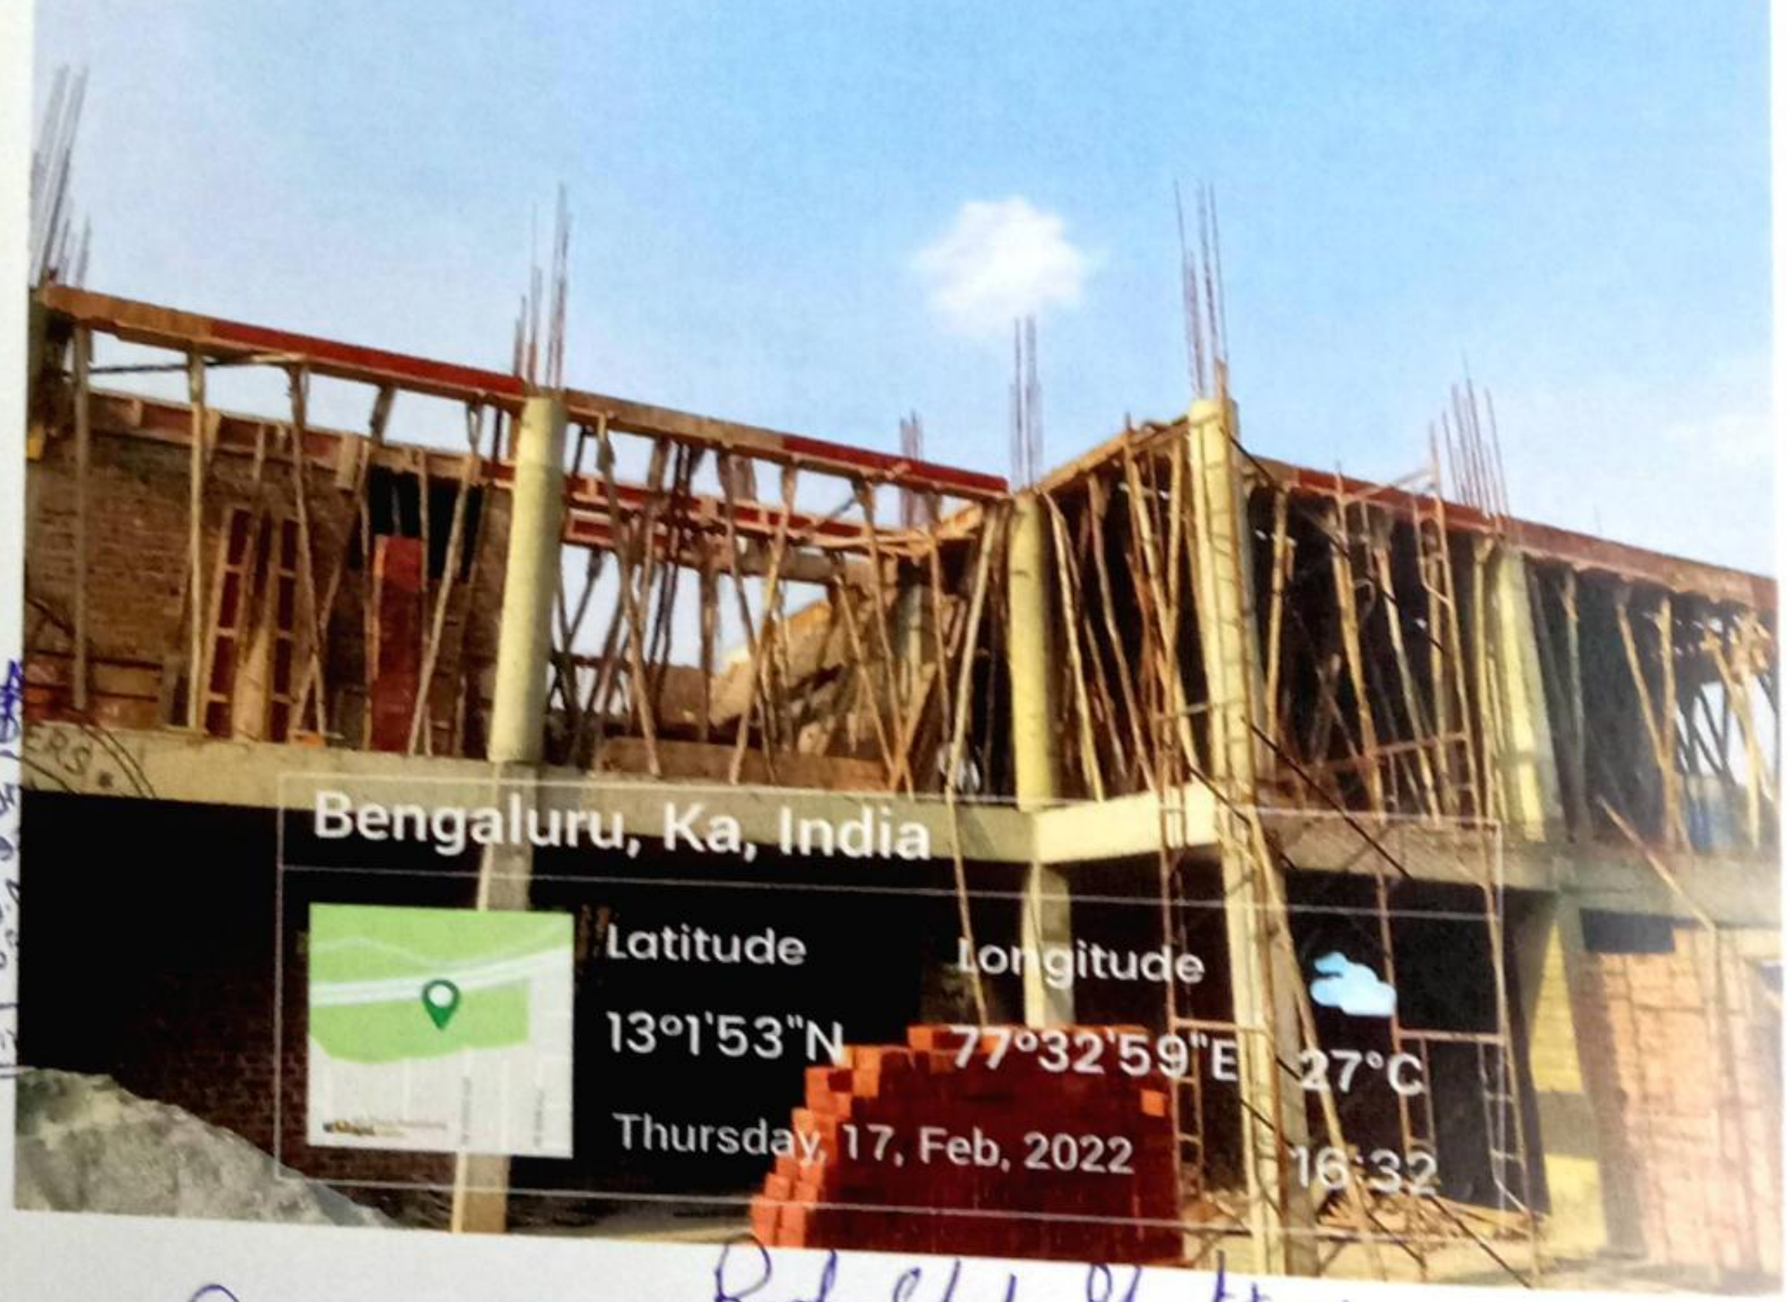

Roof Slab Shuttering

AE / JE (P) RRN A.E.E.(P)
R.R.Nagar

Scanned by TapScanner